N

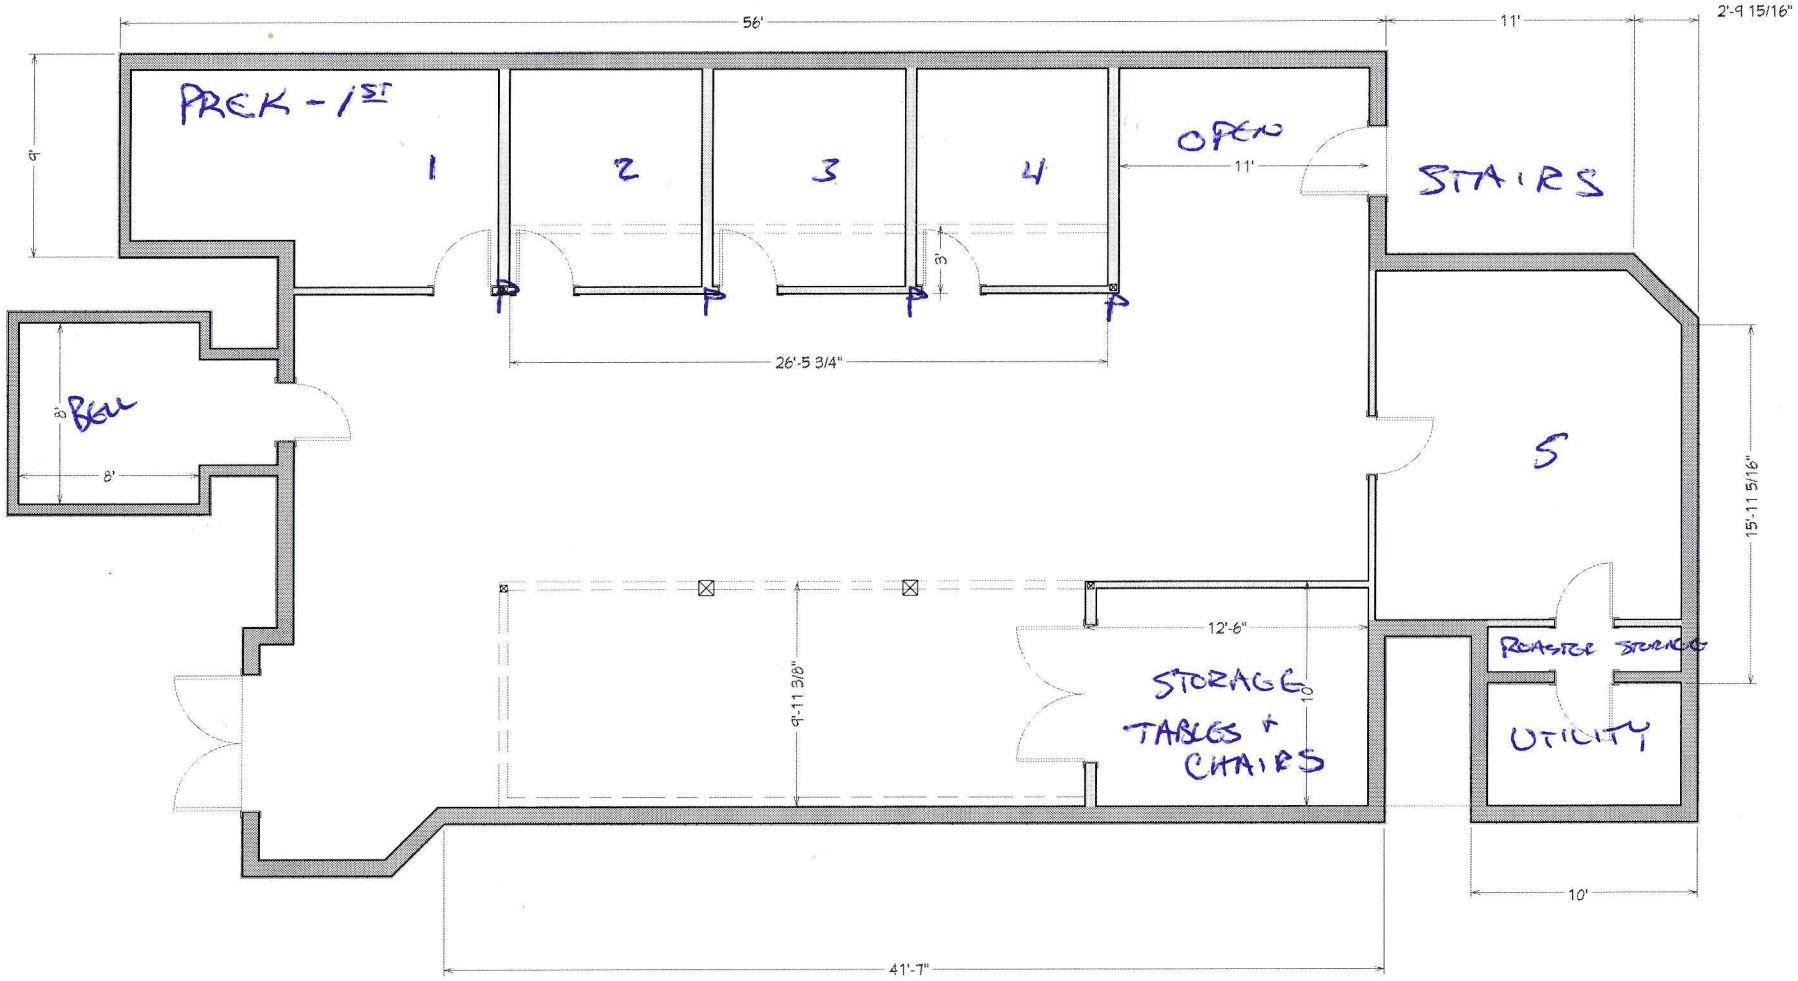

1st Floor

NO.	DESCRIPTION	BY	DATE

SHEET TITLE: Floor Layout

PROJECT DESCRIPTION: St Johns Lutheran

DRAWINGS PROVIDED BY: NLN

DATE: 4/12/2021

SCALE: 1/4" = 1'

SHEET: A-1